09–1324E	PROJECT NO.	SHEET NO.	TOTAL SHEETS
	WMC009	18	26

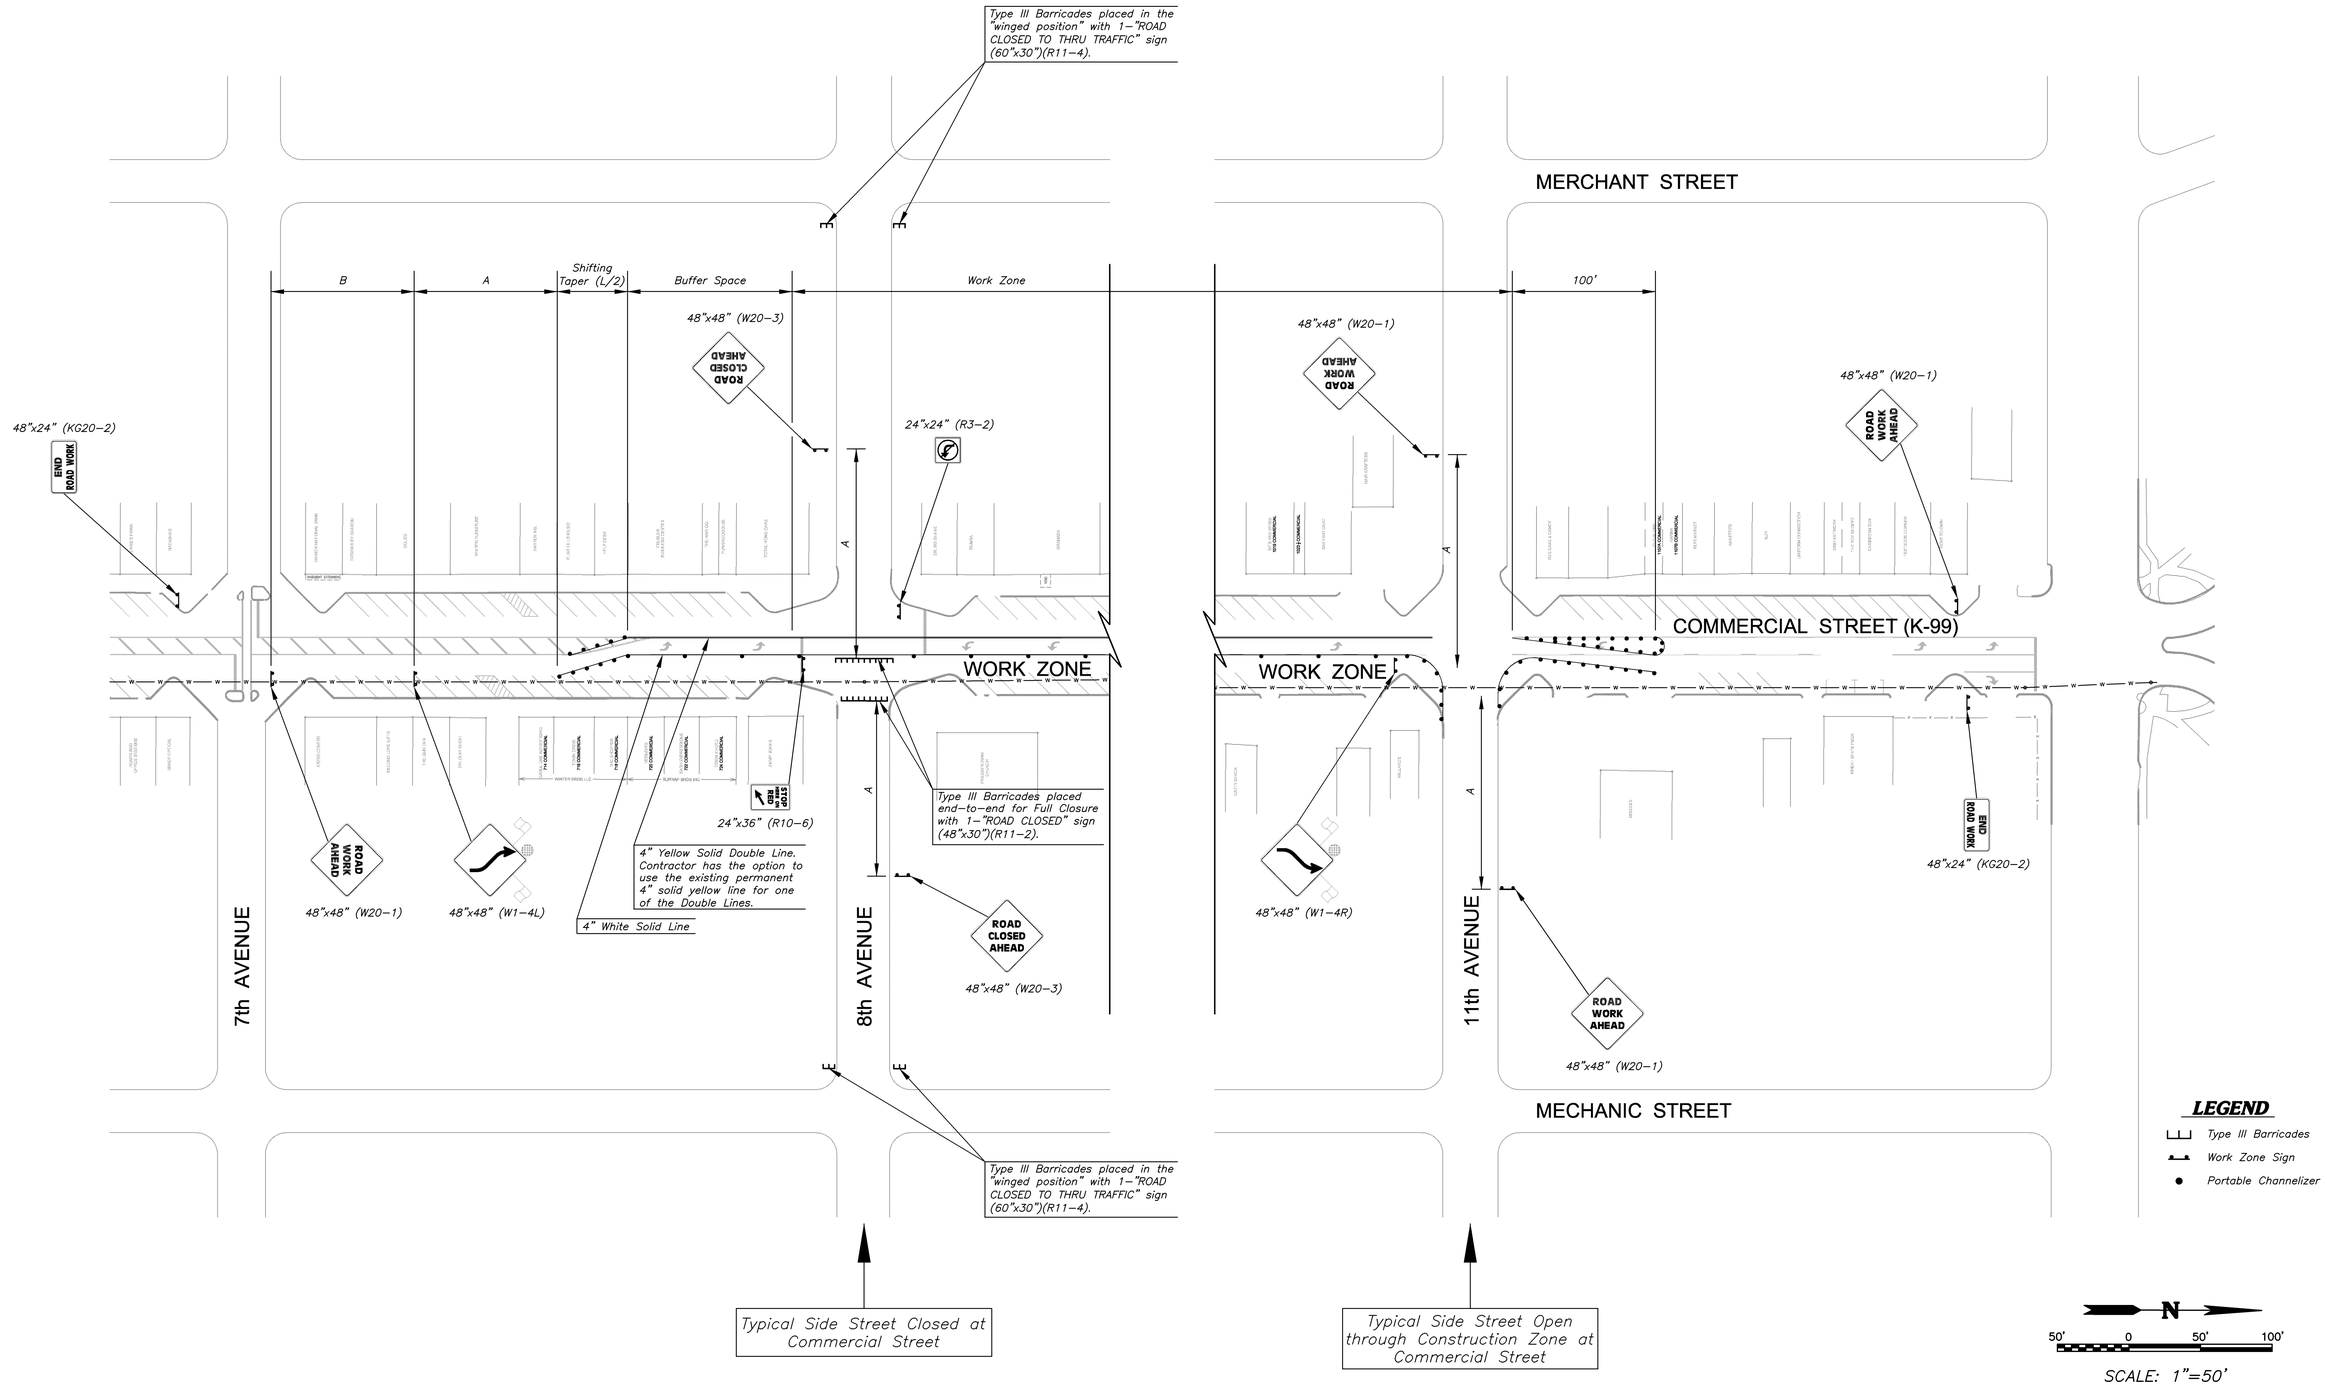

BASE BID TRAFFIC CONTROL (5th to 12th): TYPICAL 3 BLOCK WORK ZONE (WORK ZONE FROM 8th to 11th SHOWN)

TRAFFIC CONTROL 2

BG CONSULTANTS, INC.
ENGINEERS–ARCHITECTS–SURVEYORS
LAWRENCE, KANSAS HUTCHINSON, KANSAS
MANHATTAN, KANSAS EMPORIA, KANSAS